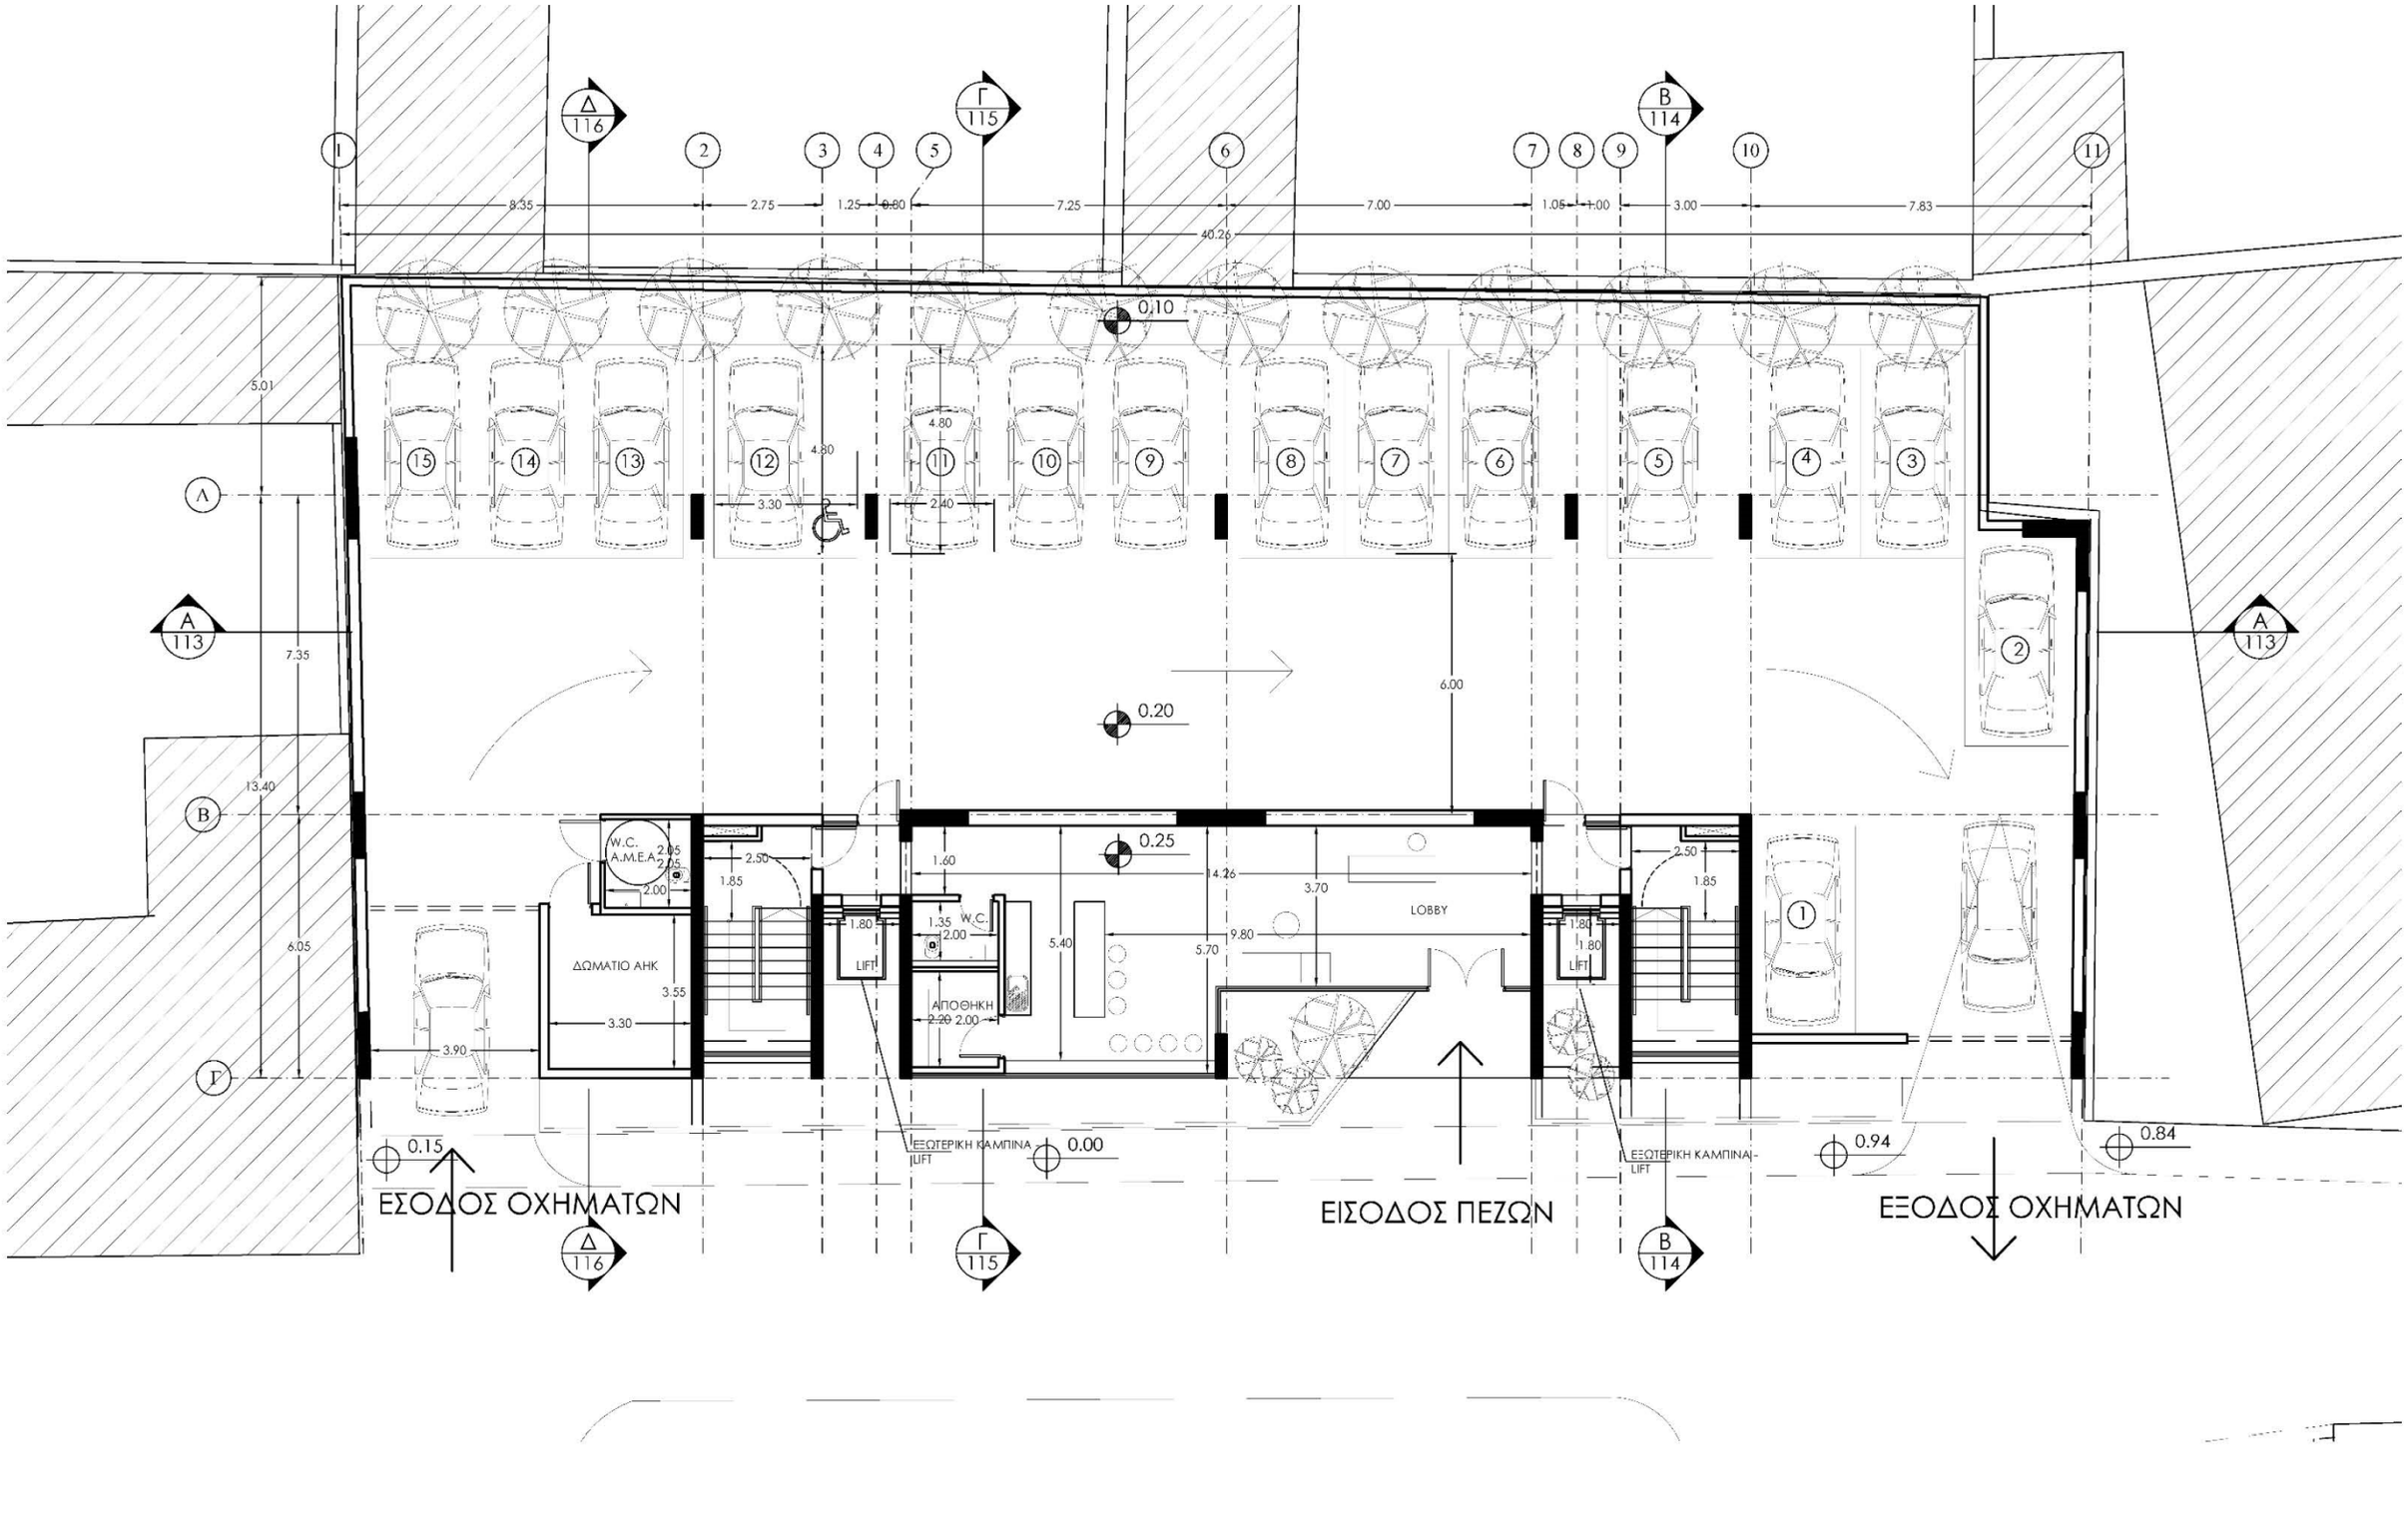PROPOSAL
GROUND FLOOR PLAN